ROUTE 95 WIDENING

Exhibit A - Preliminary Design

MoDOT

HRGreen.

Building Communities.
Improving Lives.

LEGEND

- Pavement Removal
- New Pavement
- Grass/Vegetation
- Proposed Wall
- Proposed Right-of-Way
- Existing Right-of-Way
- Construction Limits
- Temporary Construction Easement
- Permanent Easement

SCALE
0 40 80 120

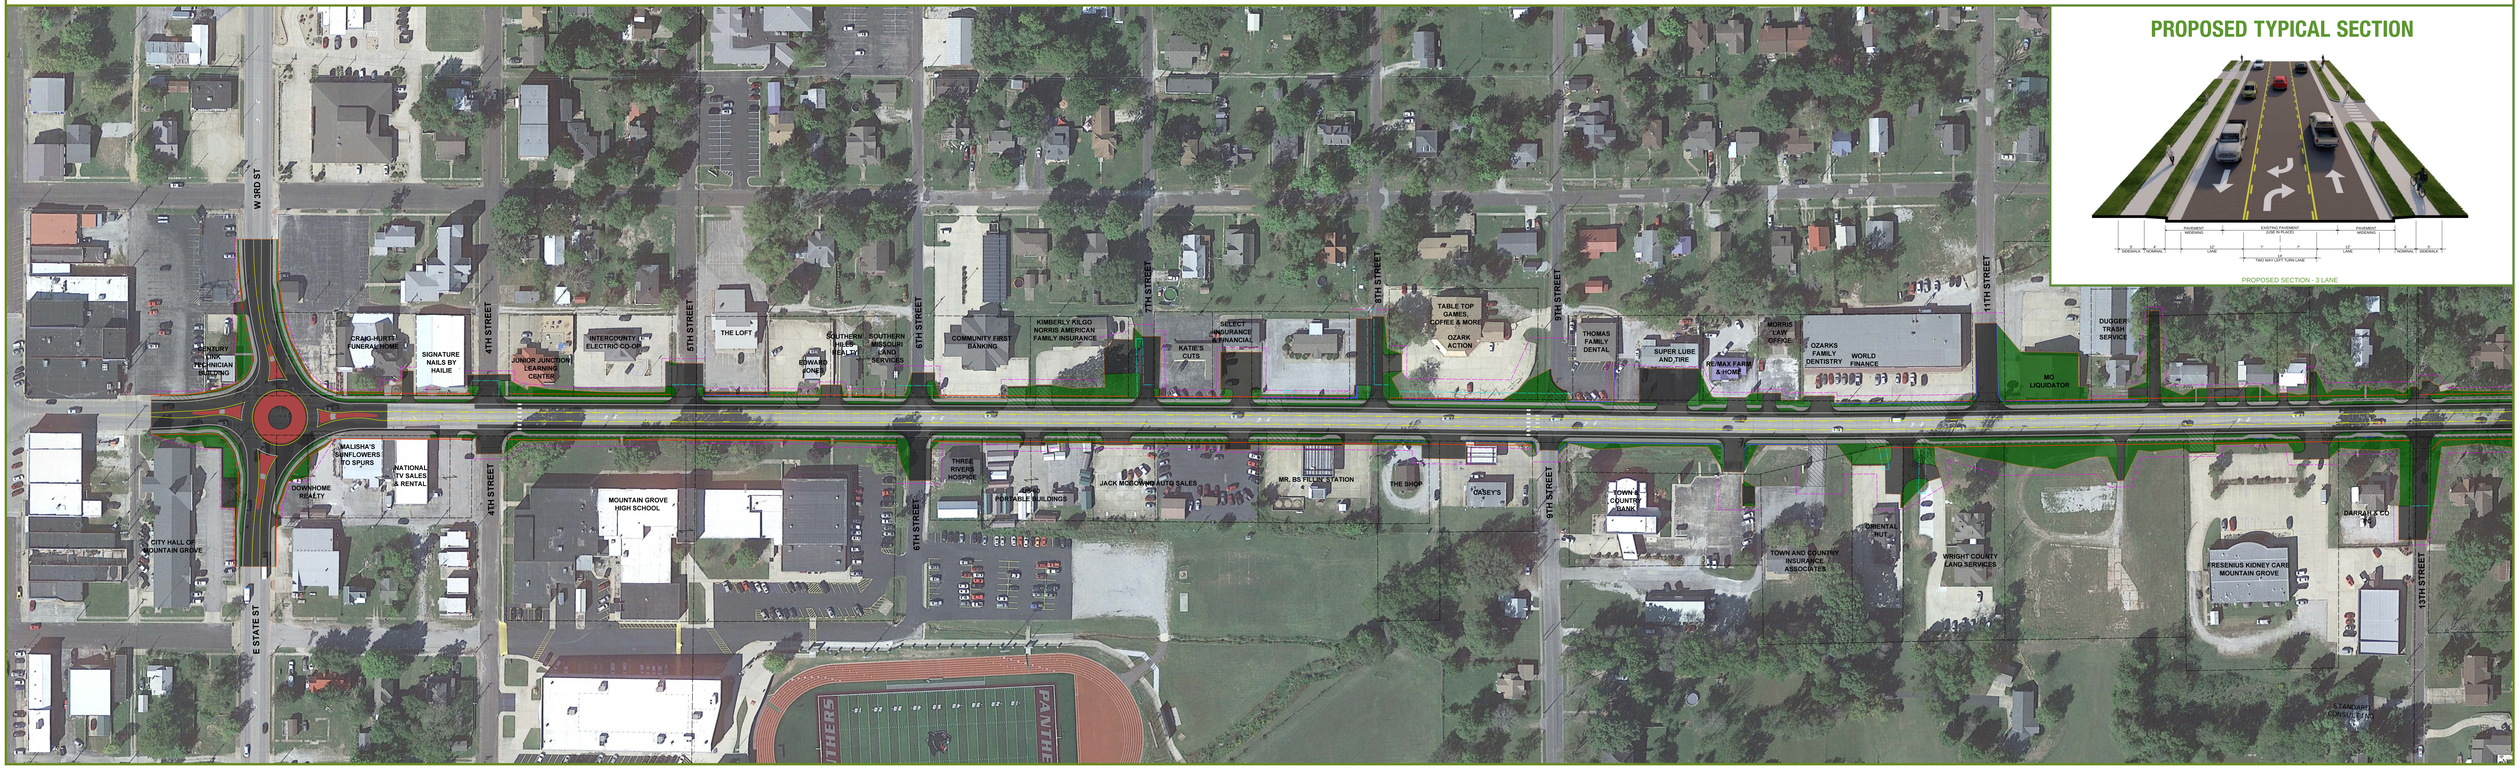

PROPOSED TYPICAL SECTION

PROPOSED SECTION - 3 LANE